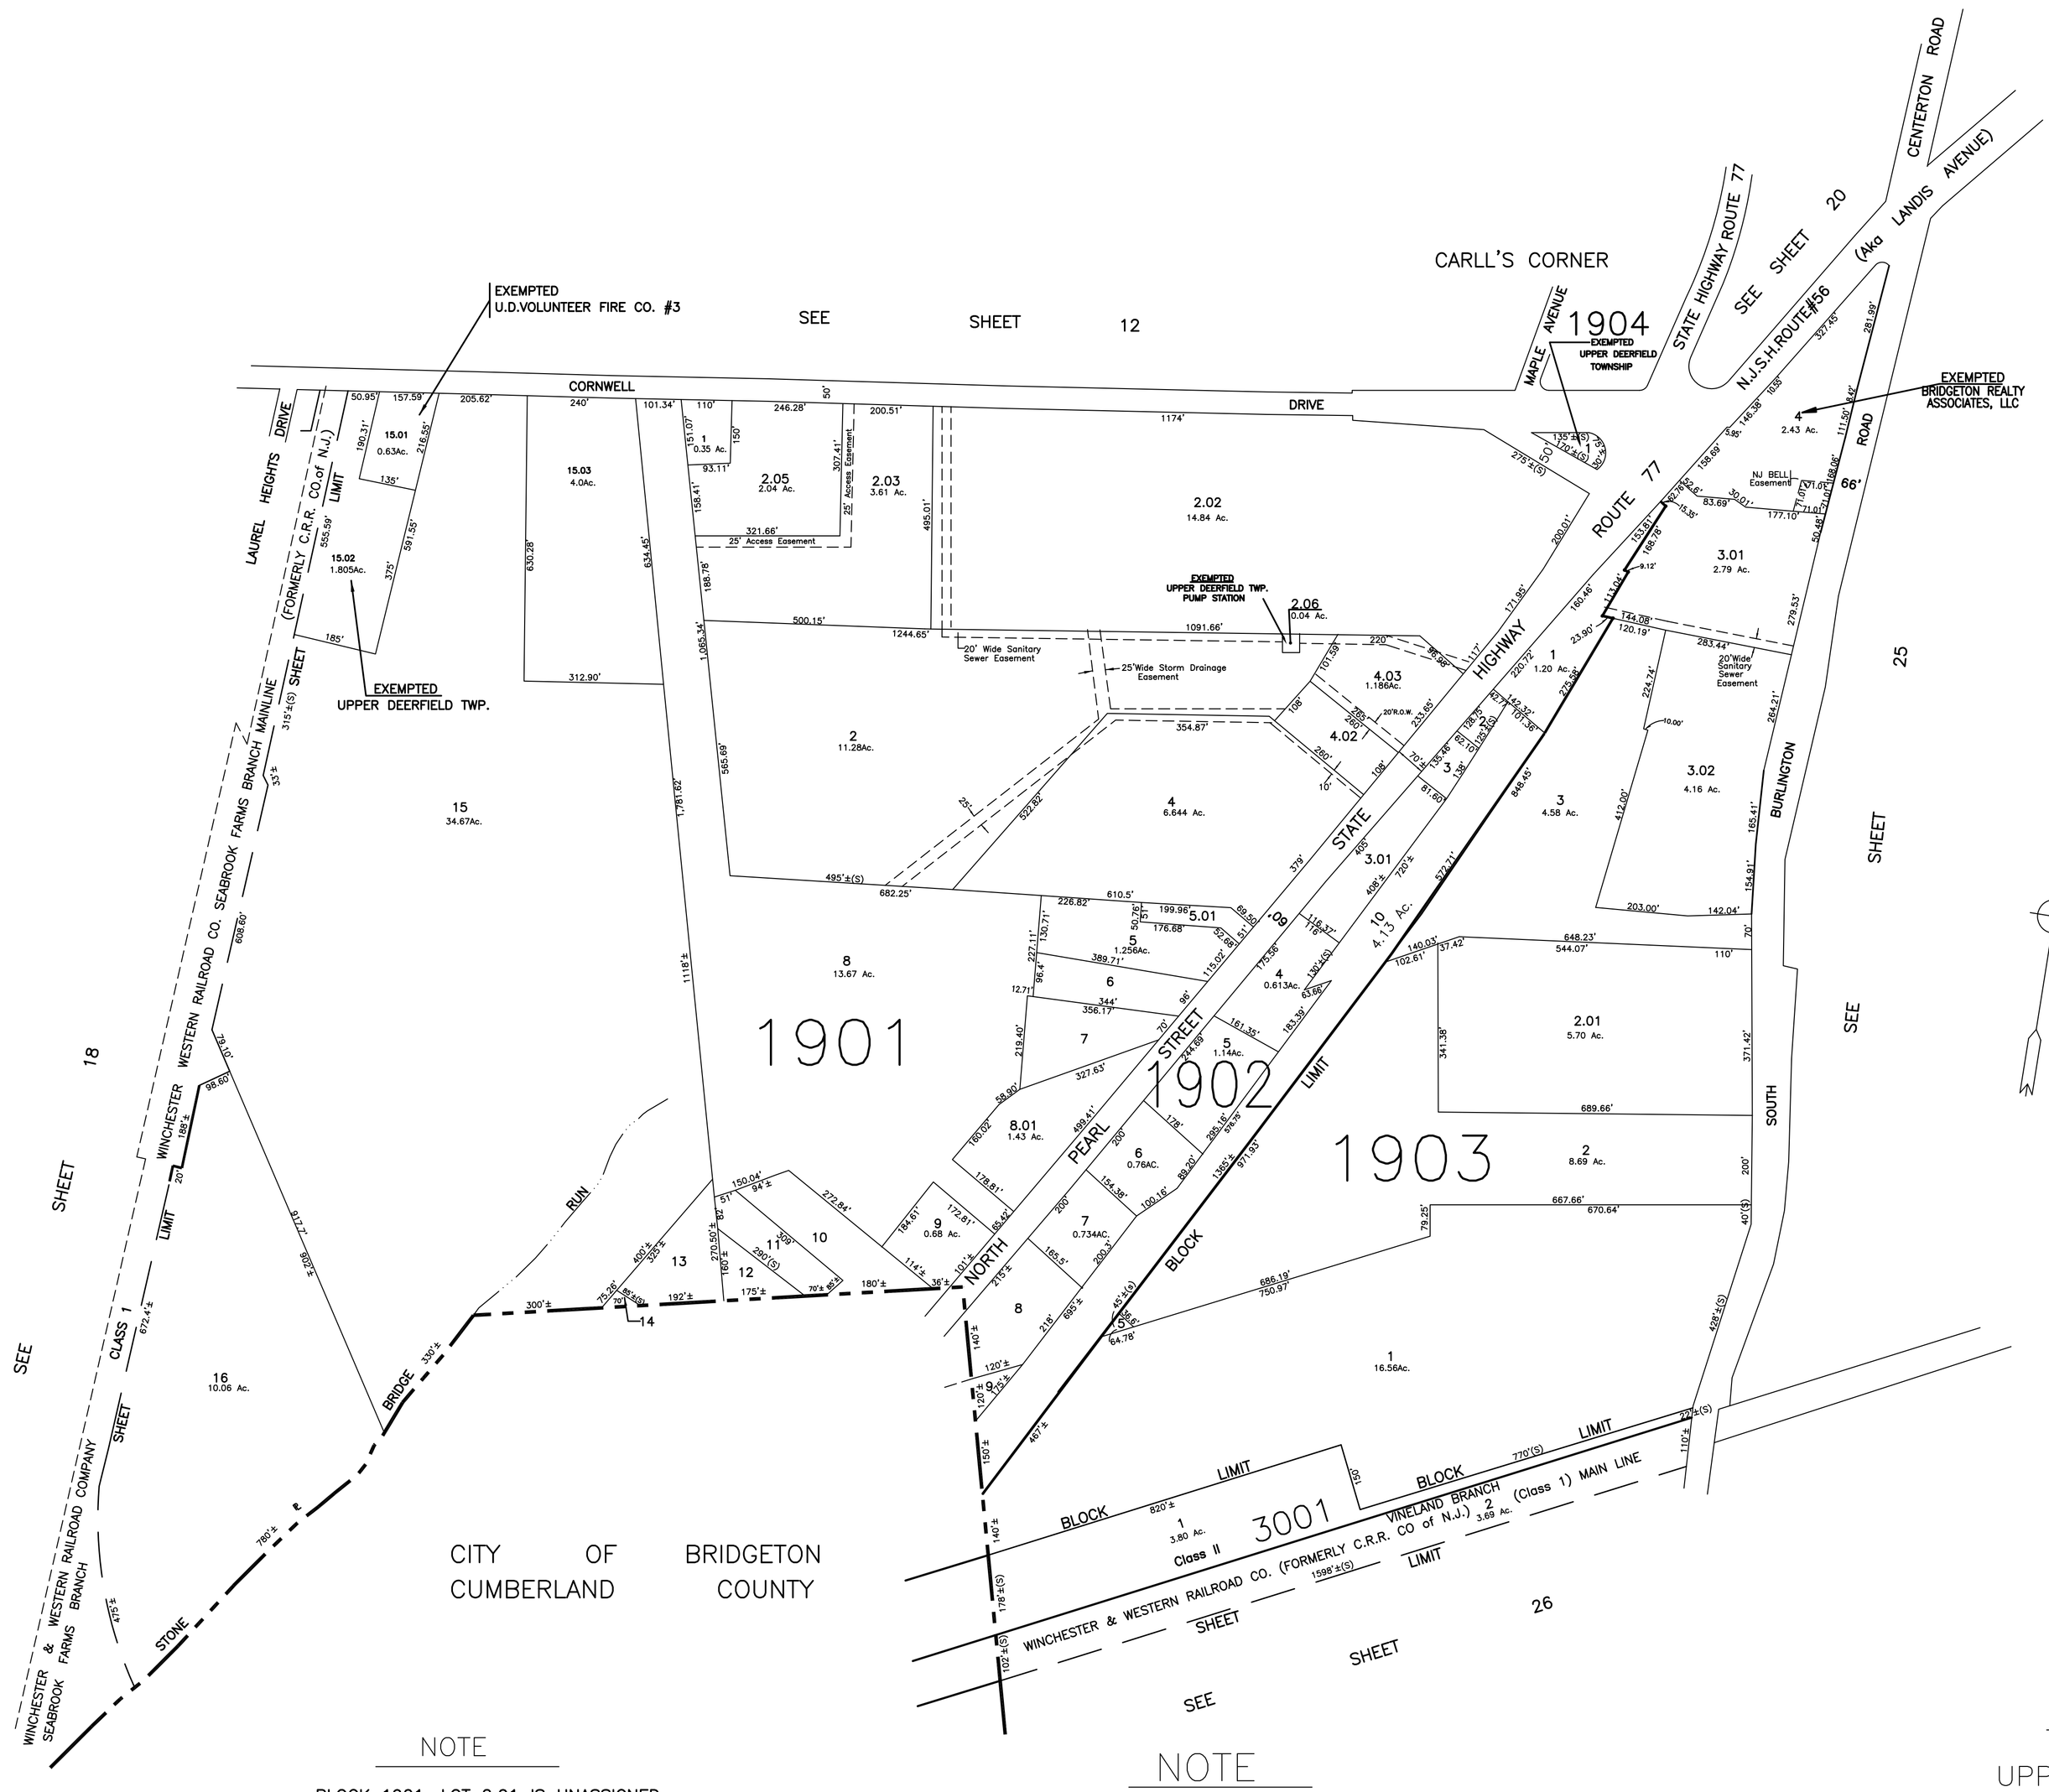

NOTE

BLOCK 1901, LOT 2.01 IS UNASSIGNED
BLOCK 1901, LOT 2.04 IS UNASSIGNED
BLOCK 1901, LOT 3 IS UNASSIGNED
BLOCK 1901, LOT 4.01 IS UNASSIGNED

NOTE

This sheet is a scanned copy of the Tax Map originally prepared by Albert A. Fralinger, Jr., dated January 14, 1972. The original of this map is on file in the office of the Upper Deerfield Township Tax Assessor.

TAX ASSESSMENT MAP
UPPER DEERFIELD TOWNSHIP
CUMBERLAND COUNTY N.J.

SCALE:1"=200' OCTOBER, 1971

ALBERT A. FRALINGER JR. CONSULTING ENGINEER
629 SHILOH PIKE, BRIDGETON, NEW JERSEY 08302