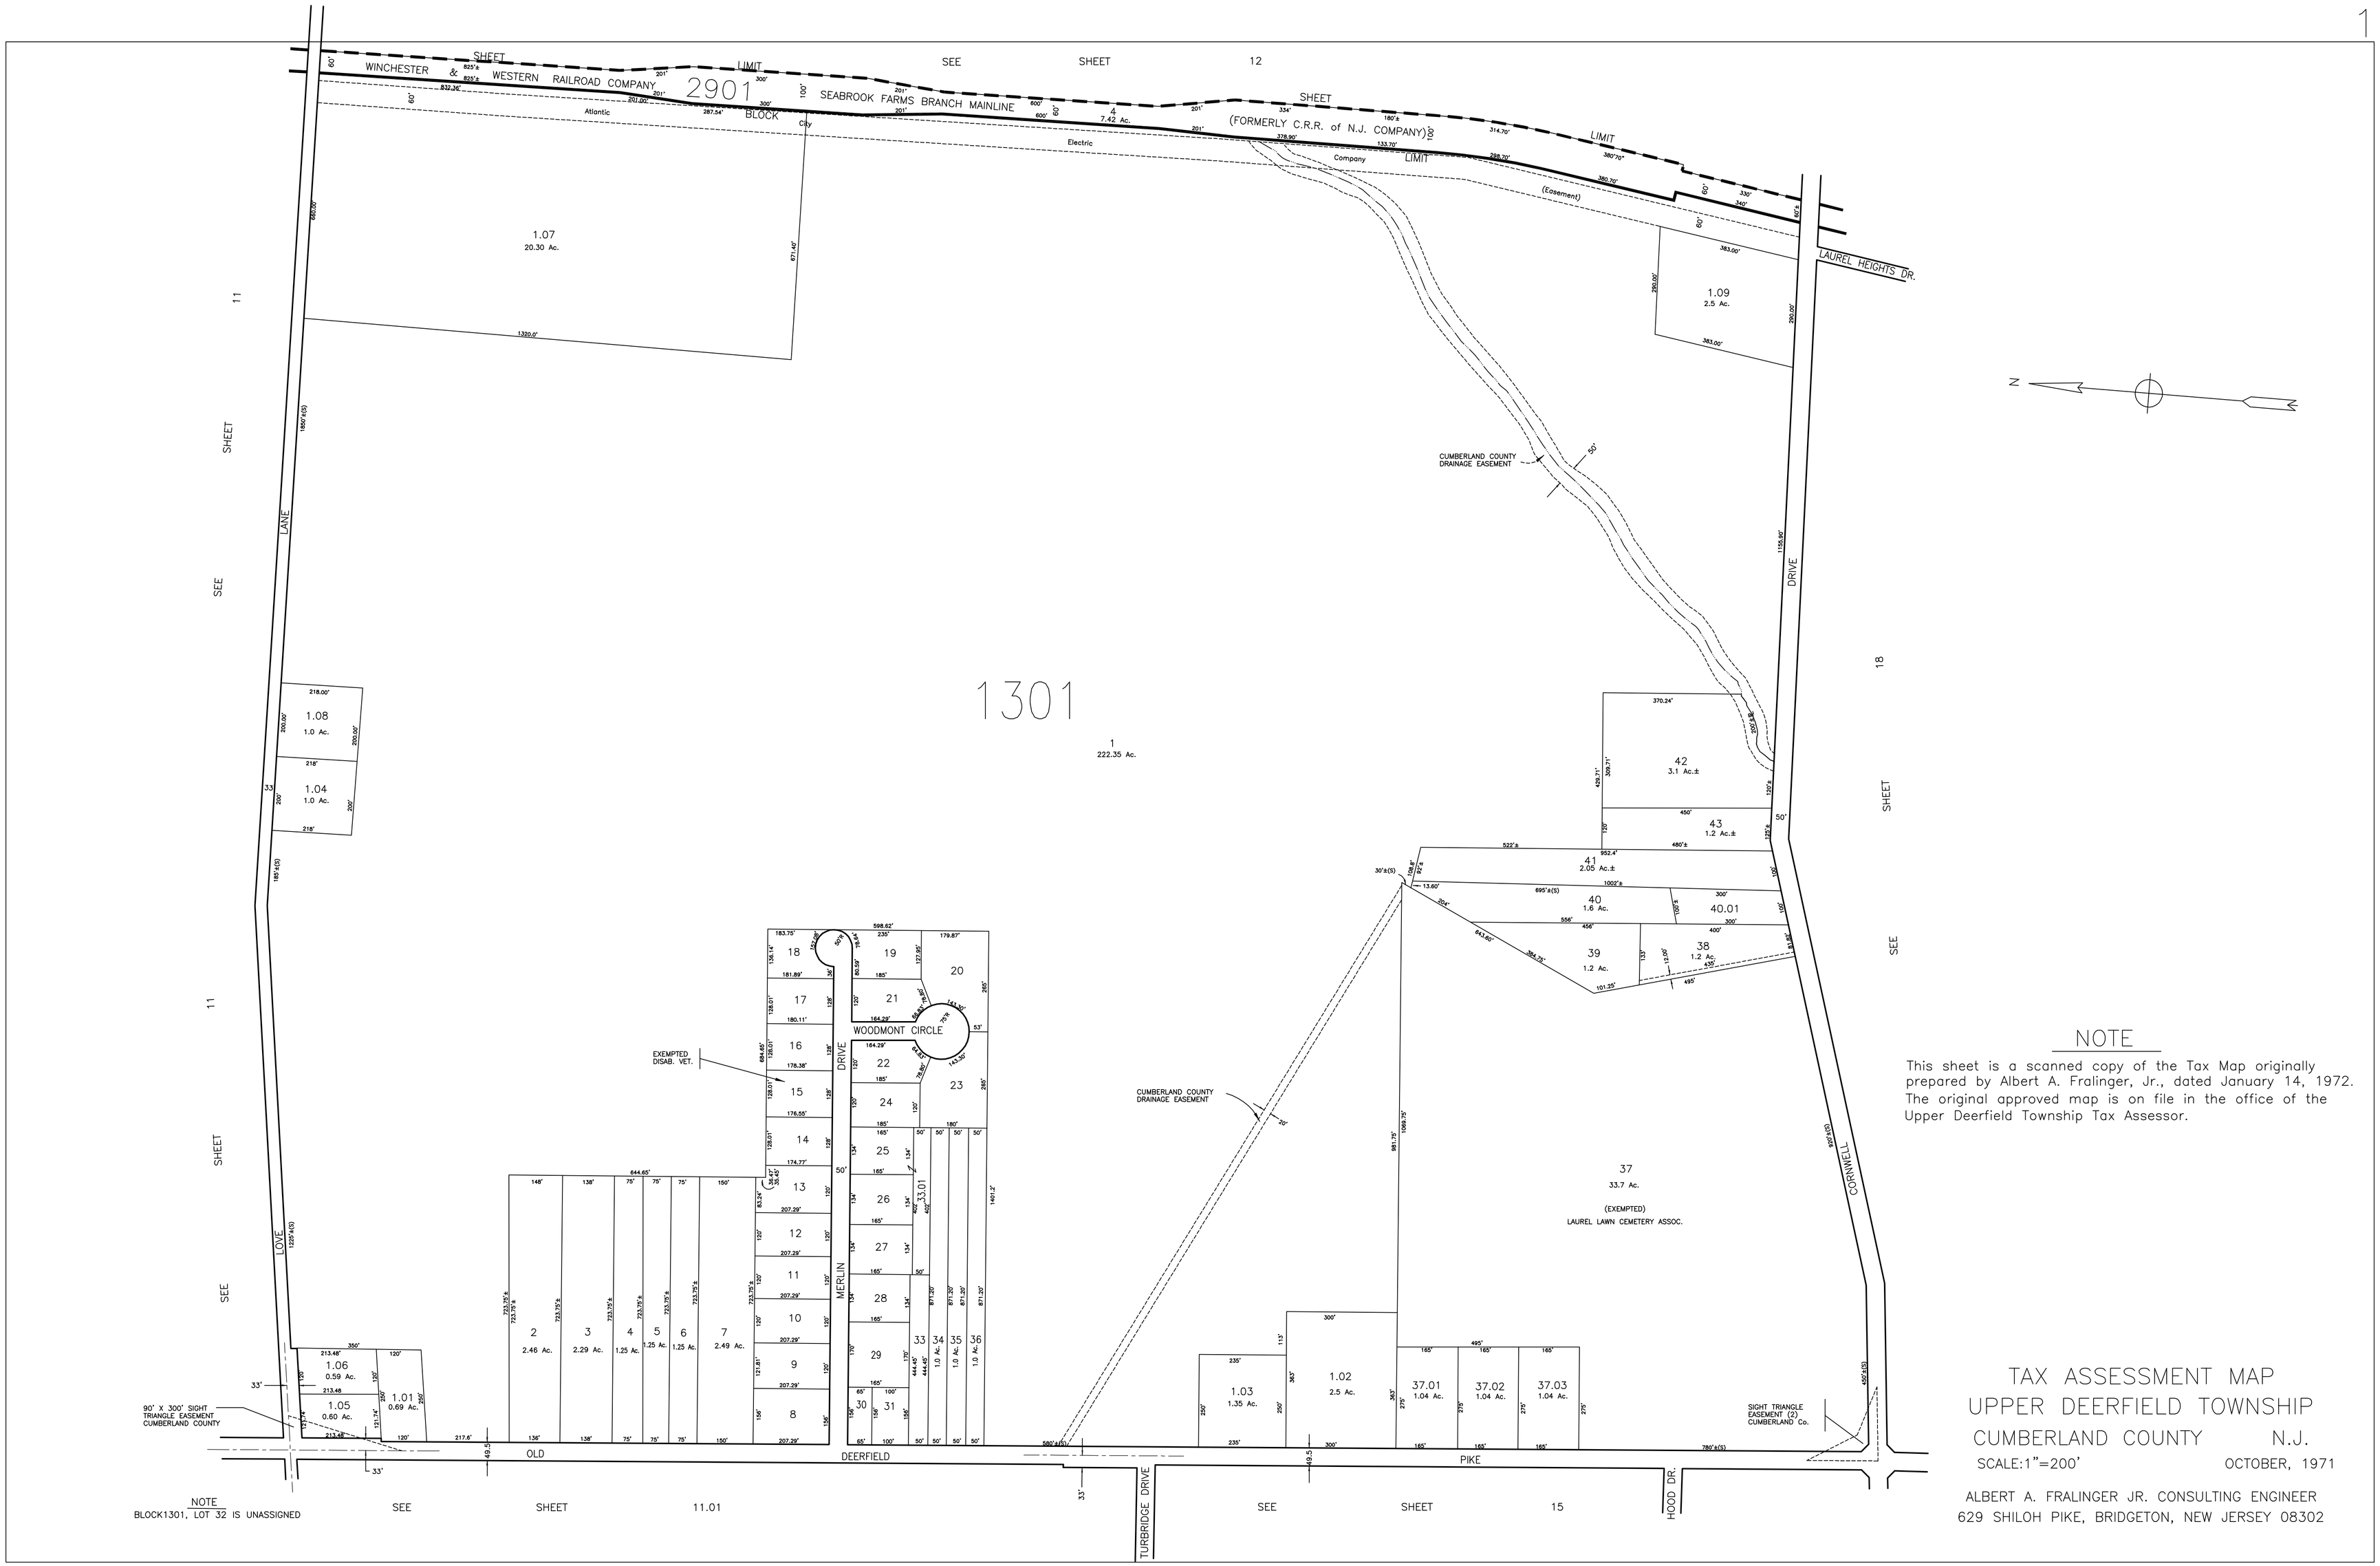

NOTE

BLOCK1301, LOT 32 IS UNASSIGNED

NOTE

This sheet is a scanned copy of the Tax Map originally prepared by Albert A. Fralinger, Jr., dated January 14, 1972. The original approved map is on file in the office of the Upper Deerfield Township Tax Assessor.

TAX ASSESSMENT MAP
UPPER DEERFIELD TOWNSHIP
CUMBERLAND COUNTY N.J.

SCALE:1"=200' OCTOBER, 1971

ALBERT A. FRALINGER JR. CONSULTING ENGINEER
629 SHILOH PIKE, BRIDGETON, NEW JERSEY 08302

Your complimentary use expires in 5 days. Thank you for using PDF Complete.
Click Here to upgrade to Unlimited Pages and Expanded Features