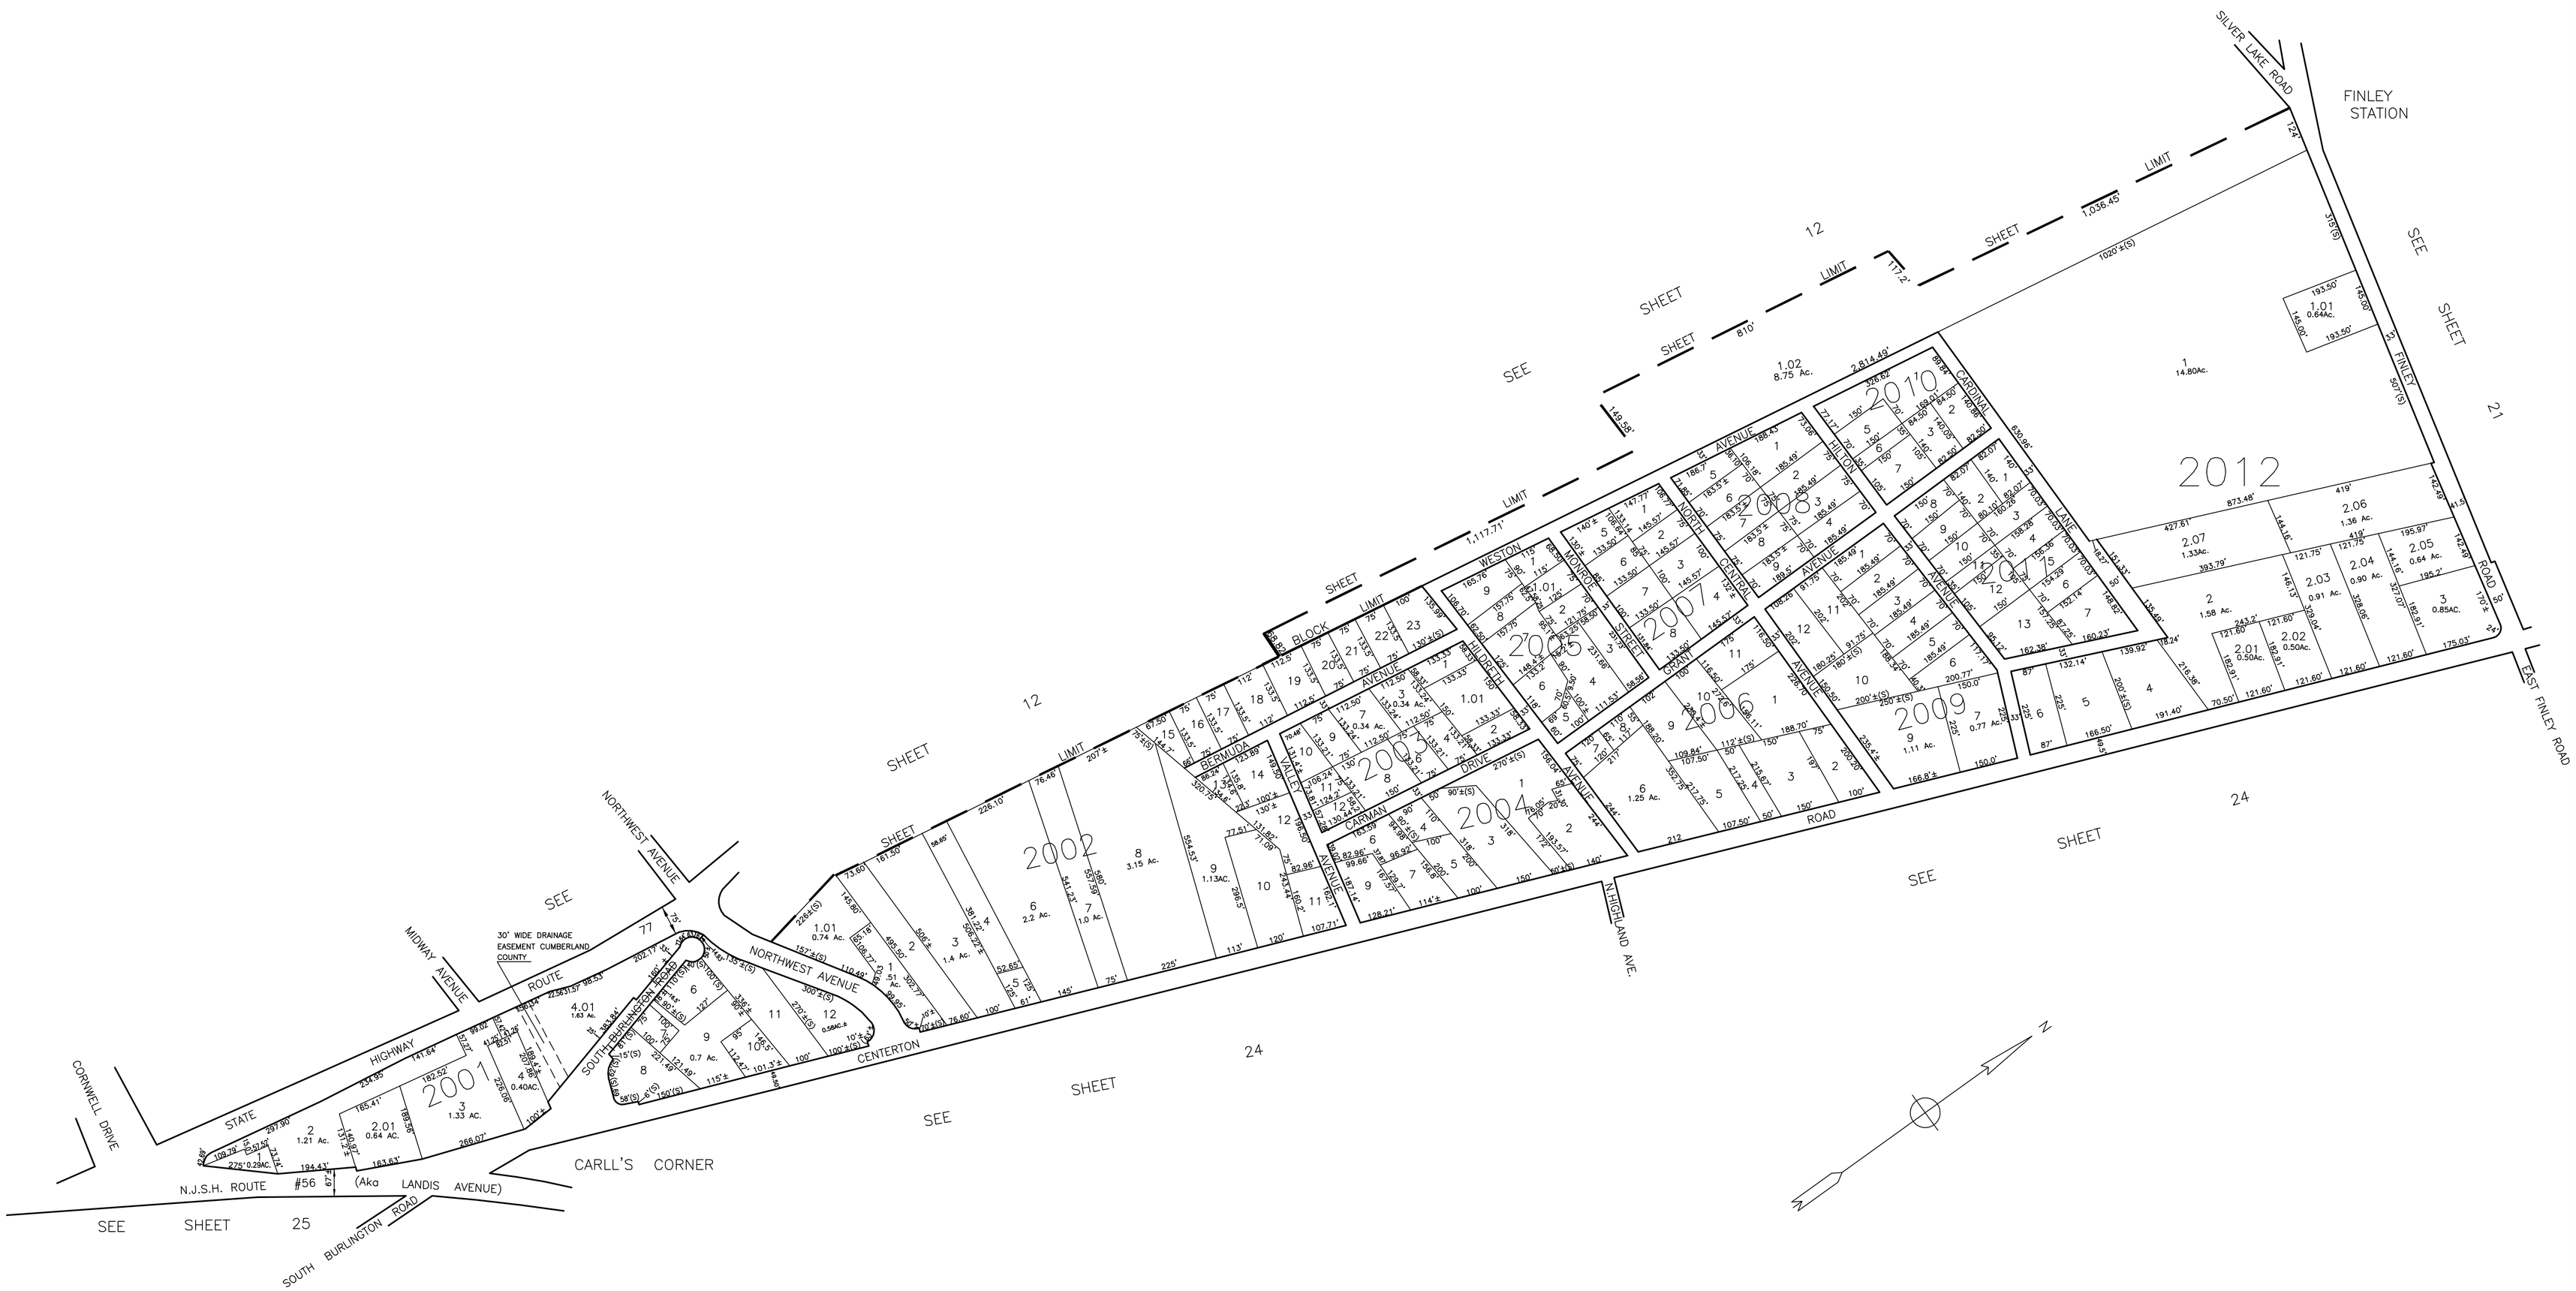

TAX ASSESSMENT MAP
UPPER DEERFIELD TOWNSHIP
CUMBERLAND COUNTY N.J.

SCALE:1"=200' OCTOBER, 1971

ALBERT A. FRALINGER JR. CONSULTING ENGINEER
629 SHILOH PIKE, BRIDGETON, NEW JERSEY 08302

NOTE:
BLOCK 2010, LOT 4 IS UNASSIGNED
BLOCK 2001, LOT 5 IS UNASSIGNED,
BLOCK 2003, LOT 5 IS UNASSIGNED,
BLOCK 2004, LOT 8 IS UNASSIGNED,

NOTE

This sheet is a scanned copy of the Tax Map originally prepared by Albert A. Fralinger, Jr., dated January 14, 1972. The original approved map is on file in the office of the Upper Deerfield Township Tax Assessor.

Your complimentary use period has ended. Thank you for using PDF Complete.
Click Here to upgrade to Unlimited Pages and Expanded Features